FILE NAME: P:\Proj150\150119\10_Dwgs\CADD\Exhibit C – Proposed Bulb Outs.dwg PLOT TIME: Mon, 15 Aug 2016 – 9:42am LAST SAVE: Mon, 15 Aug 2016 – 8:44am BY: SZaskey

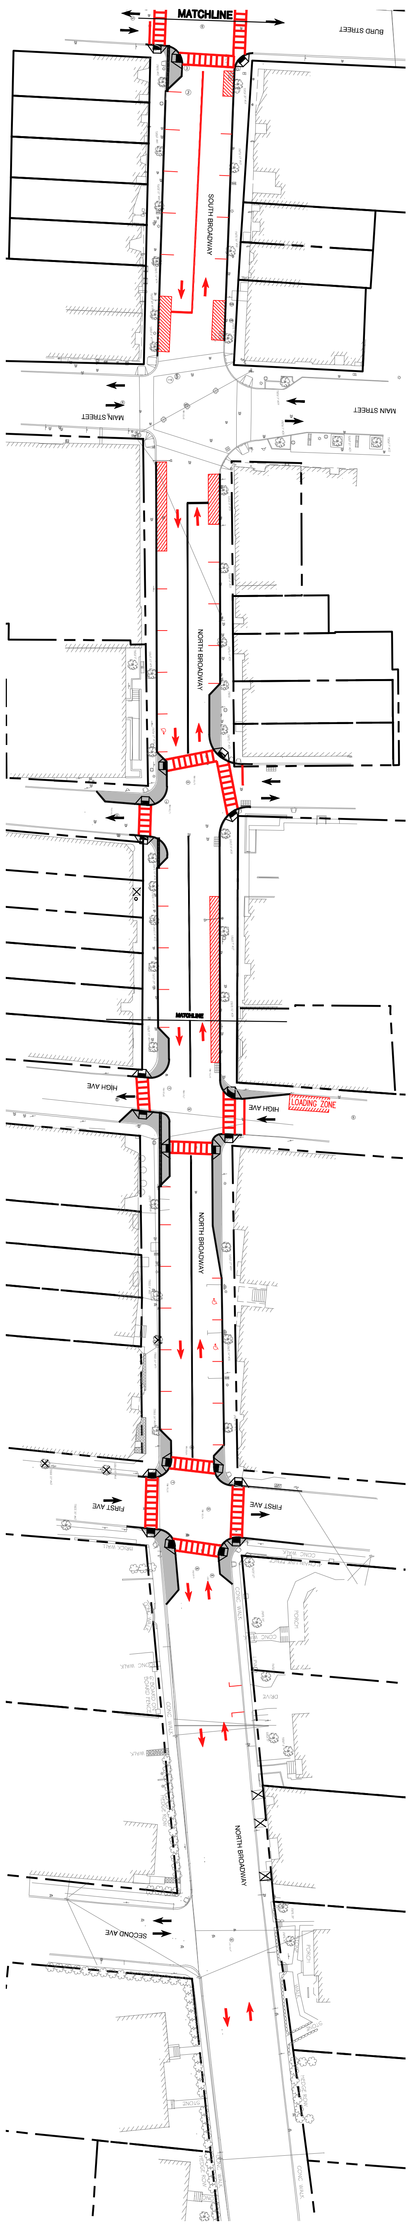

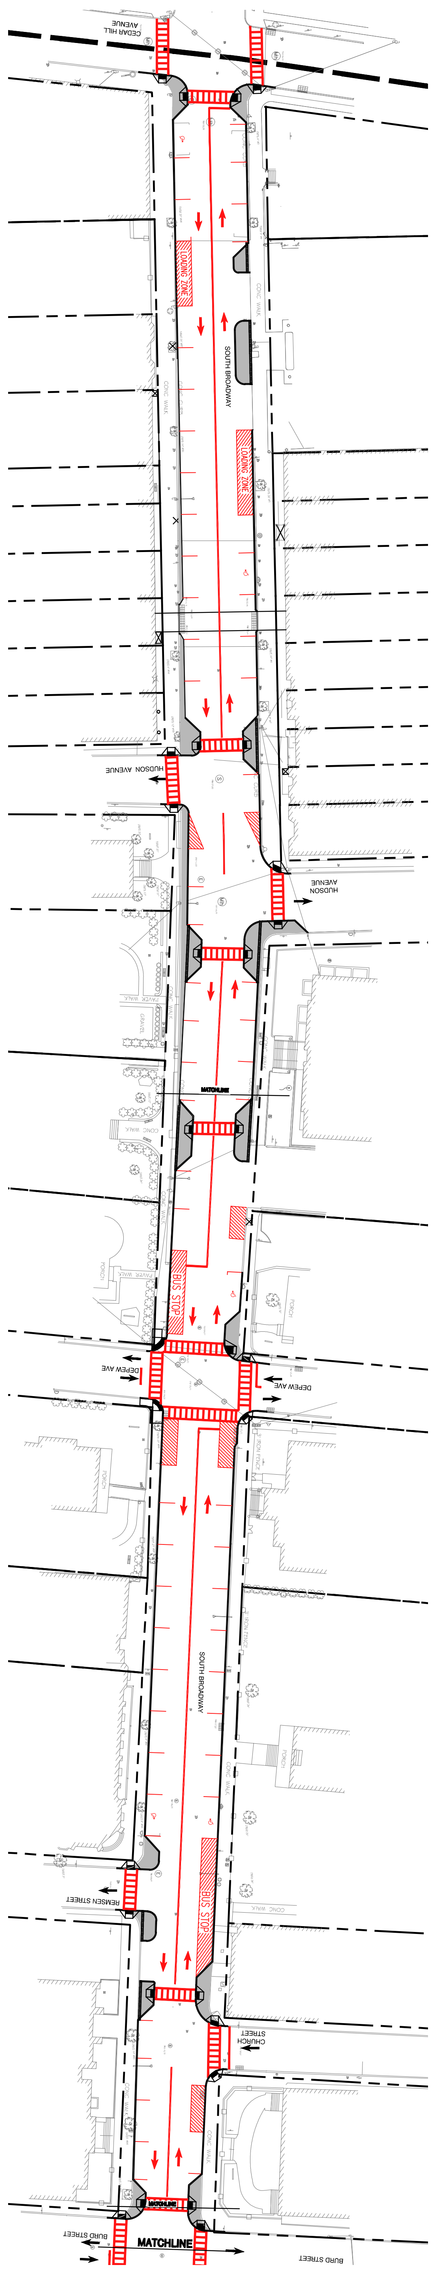

COPYRIGHT © 2016, McLAREN ENGINEERING GROUP

SCALE: 1" = 40'
40' 0 40' 80' FEET

EXHIBIT B1

DRAWING NO. ___ OF ___ SHTS

PROJECT NO.	150119
SCALE	1" = 40'
DATE	05/27/16
DRAWN BY	SAZ
CHECKED BY	SLC

SHEET TITLE

EXHIBIT C
PROPOSED BROADWAY IMPROVEMENTS

PROJECT

NYACK TAP
NEW CONNECITIVIES
FOR NYACK PROJECT

VILLAGE OF NYACK, NEW YORK

McLaren ENGINEERING GROUP
applied ingenuity
M. G. McLAREN, P.C.
100 Snake Hill Road, West Nyack, NY 10994
T. (845) 353-6400 F. (845) 353-6509 www.mgmclaren.com

NO.	DATE	REVISION	BY

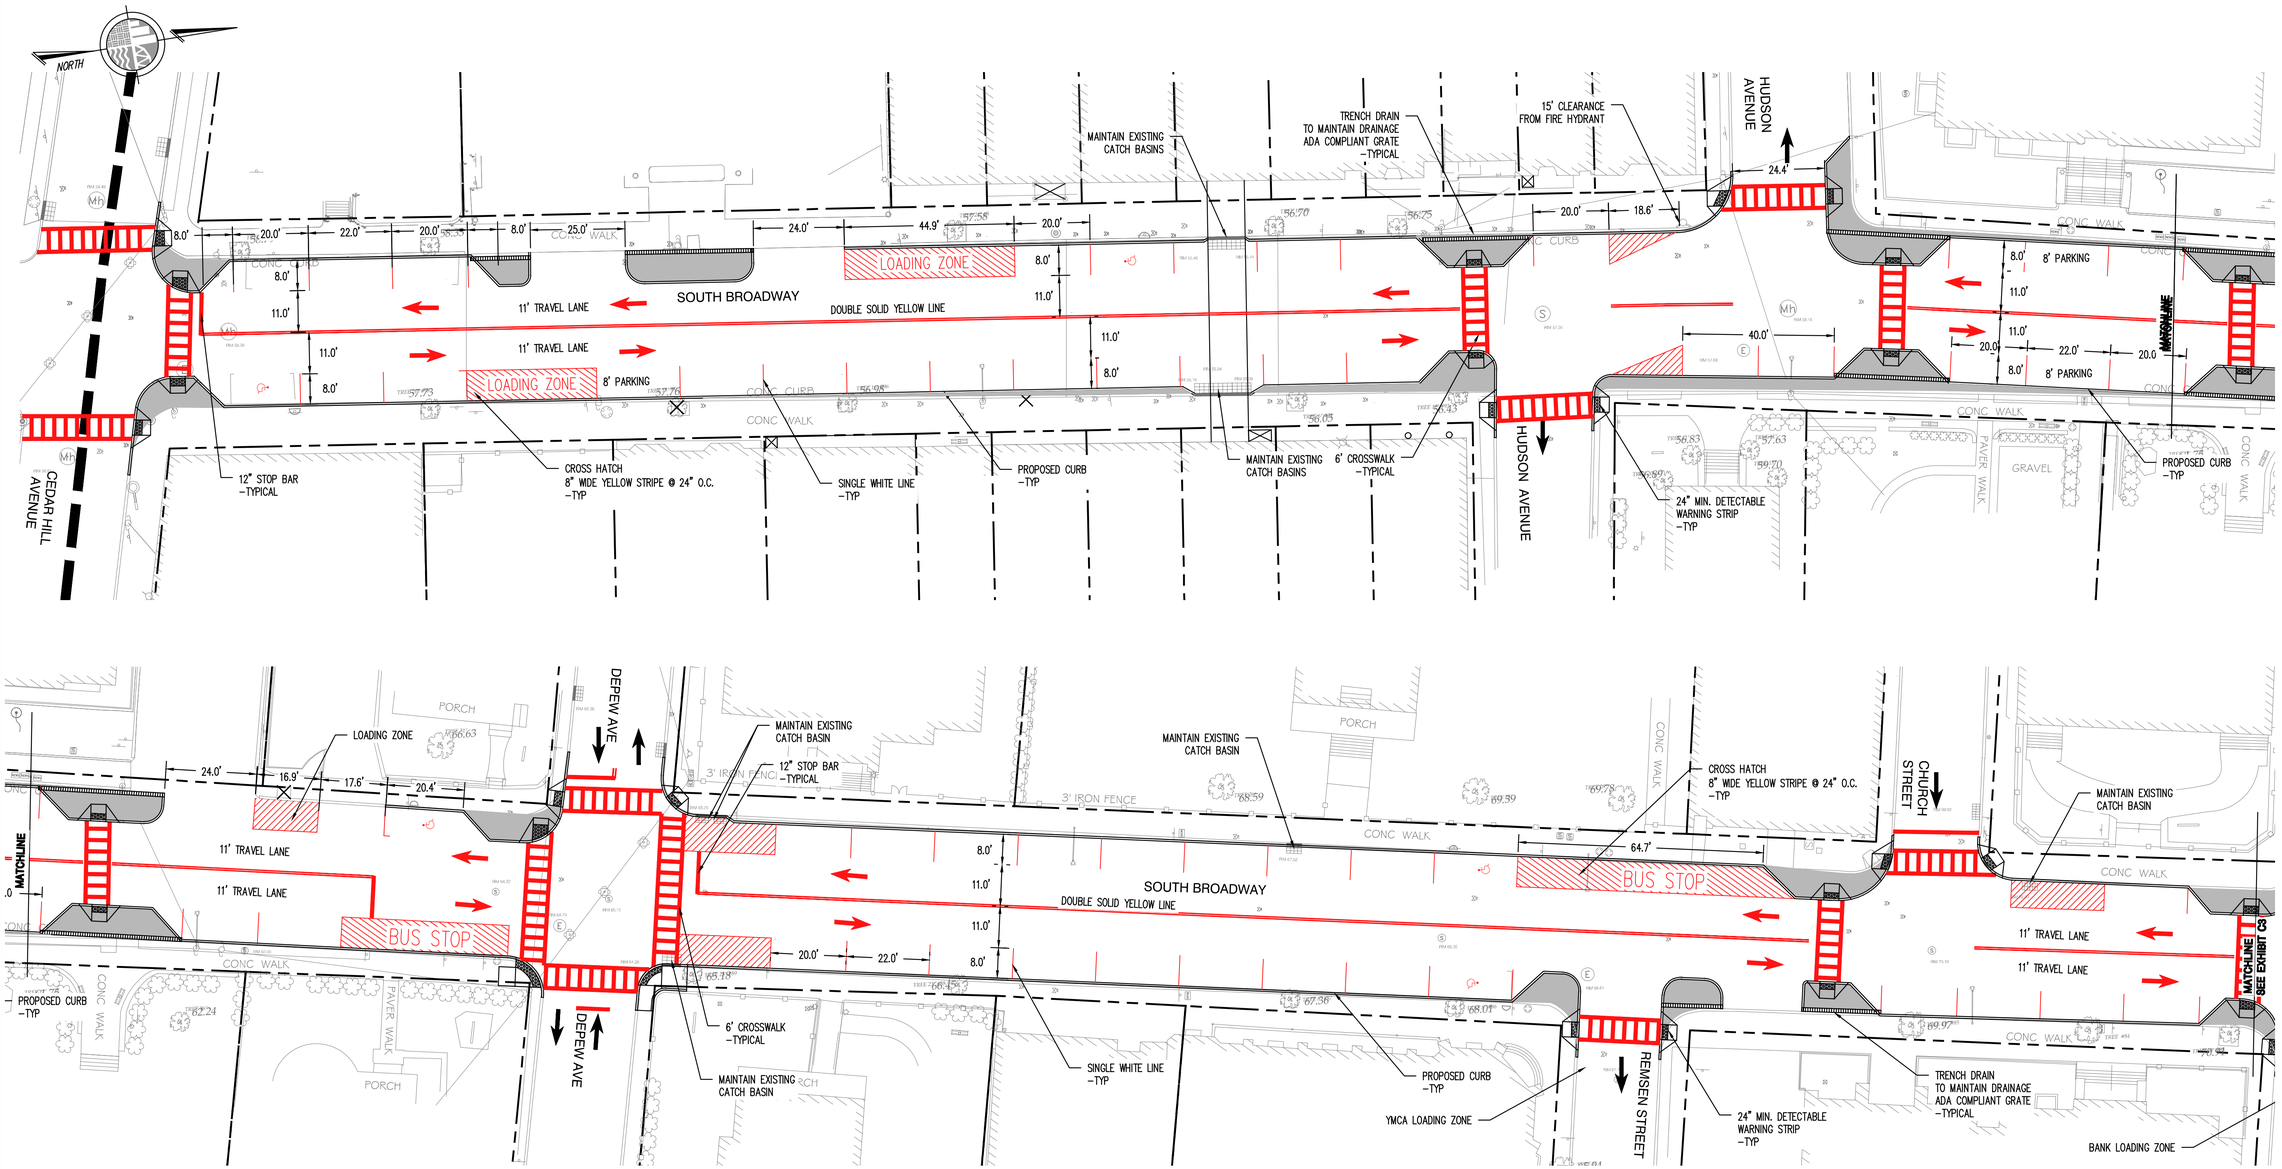

COPYRIGHT © 2016, McLAREN ENGINEERING GROUP

NO.	DATE	REVISION	BY

McLaren ENGINEERING GROUP
applied ingenuity
M. G. McLAREN, P.C.
100 Snake Hill Road, West Nyack, NY 10994
T. (845) 353-6400 F. (845) 353-6509 www.mgmclaren.com

PROJECT

NYACK TAP
NEW CONNECTIVIES
FOR NYACK PROJECT

VILLAGE OF NYACK, NEW YORK

SHEET TITLE

EXHIBIT C
PROPOSED BROADWAY
IMPROVEMENTS

PROJECT NO.	150119
SCALE	1" = 20'
DATE	07/07/16
DRAWN BY	SAZ
CHECKED BY	SLG

DRAWING NO.

EXHIBIT B2

____ OF ____ SHTS

FILE NAME: P:\Proj\150\150119\10_Dwgs\CADD\Exhibit C - Proposed Bulb Outs.dwg PLOT TIME: Mon, 15 Aug 2016 - 9:42am LAST SAVE: Mon, 15 Aug 2016 - 8:44am BY: SZaskey

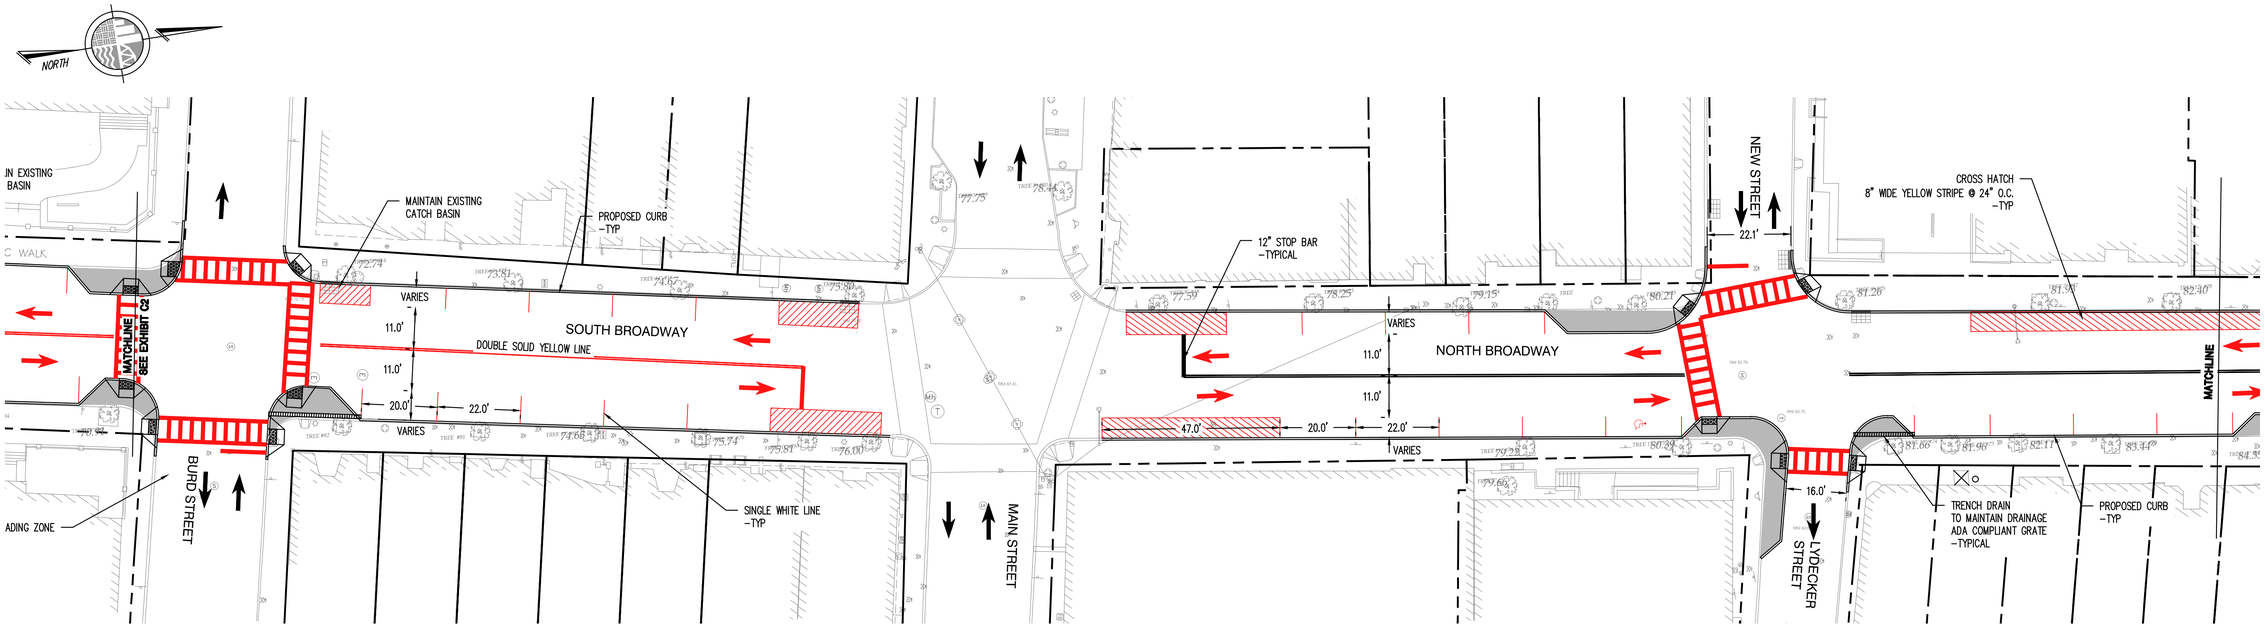

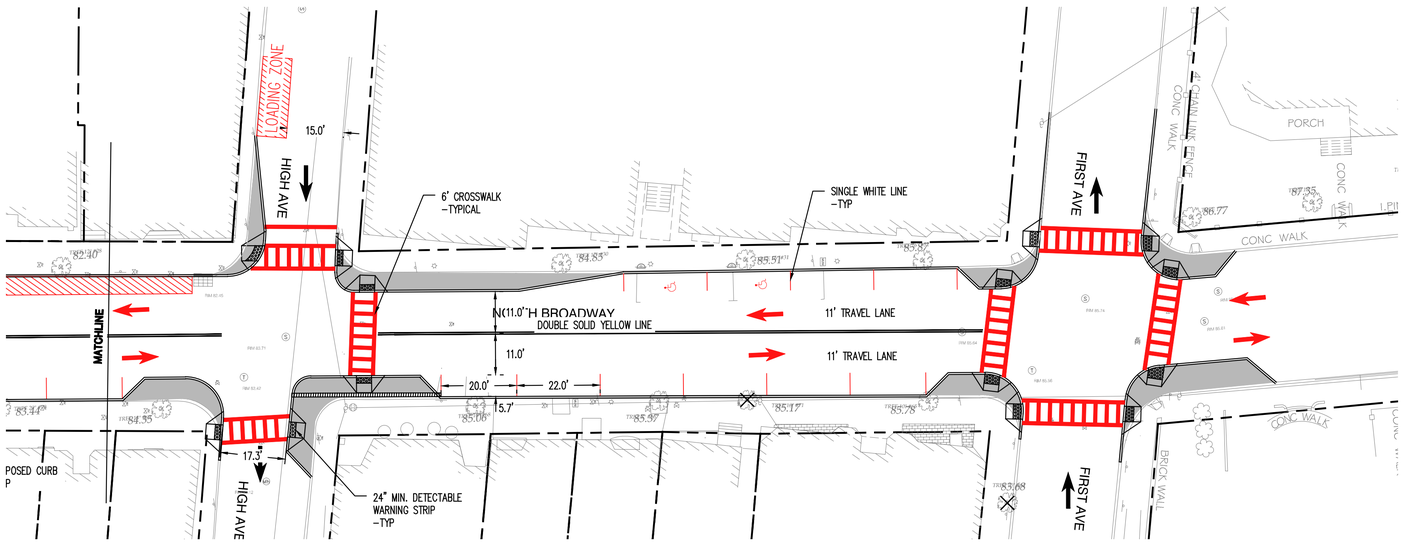

40' 0 40' 80' FEET
SCALE: 1" = 40'

COPYRIGHT © 2016, McLAREN ENGINEERING GROUP

NO.	DATE	REVISION	BY

McLaren ENGINEERING GROUP
applied ingenuity
M. G. McLAREN, P.C.
100 Snake Hill Road, West Nyack, NY 10994
T. (845) 353-6400 F. (845) 353-6509 www.mgmclaren.com

PROJECT

NYACK TAP
NEW CONNECITIVIES
FOR NYACK PROJECT
VILLAGE OF NYACK, NEW YORK

SHEET TITLE

EXHIBIT C
PROPOSED BROADWAY
IMPROVEMENTS

PROJECT NO.	150119
SCALE	1" = 20'
DATE	07/07/16
DRAWN BY	SAZ
CHECKED BY	SLG

DRAWING NO.

EXHIBIT B3

____ OF ____ SHTS

FILE NAME: P:\Proj\150\150119\10_Dwgs\CADD\Exhibit C - Proposed Bulb Outs.dwg PLOT TIME: Mon, 15 Aug 2016 - 9:42am LAST SAVE: Mon, 15 Aug 2016 - 8:44am BY: SZackey