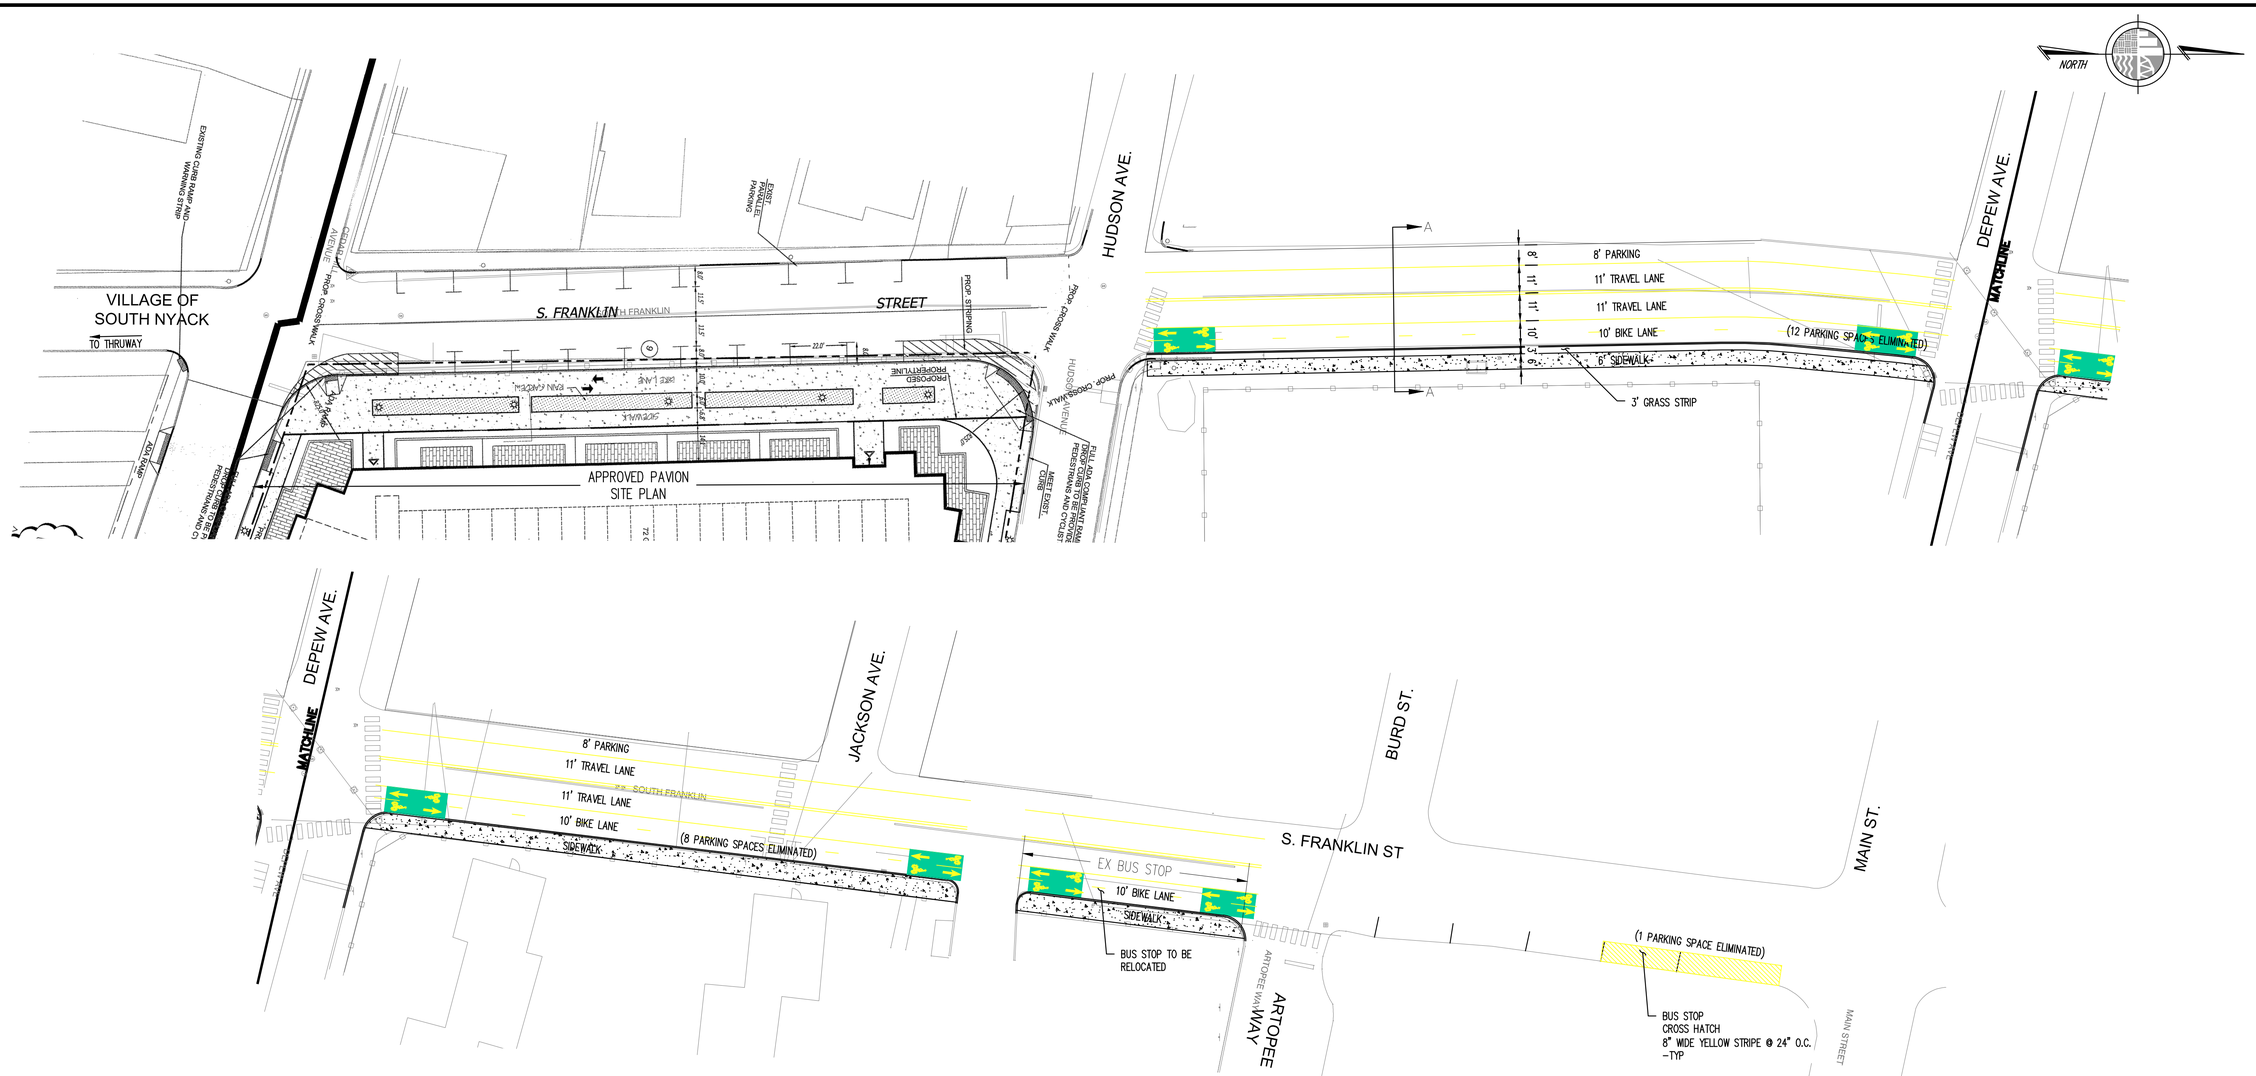

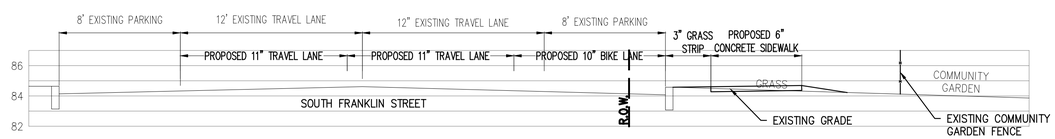

SECTION A-A
SCALE : 1" = 5'

30' 0 30' 60' FEET
SCALE: 1" = 30'

COPYRIGHT © 2016, McLAREN ENGINEERING GROUP

NO.	DATE	REVISION	BY

McLaren ENGINEERING GROUP
applied ingenuity
M. G. McLAREN, P.C.
100 Snake Hill Road, West Nyack, NY 10994
T. (845) 353-6400 F. (845) 353-6509 www.mgmclaren.com

PROJECT
NYACK TAP
NEW CONNECTIVITIES
FOR NYACK PROJECT
VILLAGE OF NYACK, NEW YORK

SHEET TITLE
EXHIBIT F1
SOUTH FRANKLIN ST
BIKE LANE OPTION 1

PROJECT NO.	150119
SCALE	1" = 30'
DATE	05/27/16
DRAWN BY	SAZ
CHECKED BY	SLG
DRAWING NO.	EXHIBIT F1
	____ OF ____ SHTS

FILE NAME: P:\Proj\150\150119\10_Dwgs\CADD\Exhibit F1 - S Franklin Bike Lane.dwg PLOT TIME: Mon, 15 Aug 2016 - 9:25am LAST SAVE: Mon, 15 Aug 2016 - 9:14am BY: SZaskey

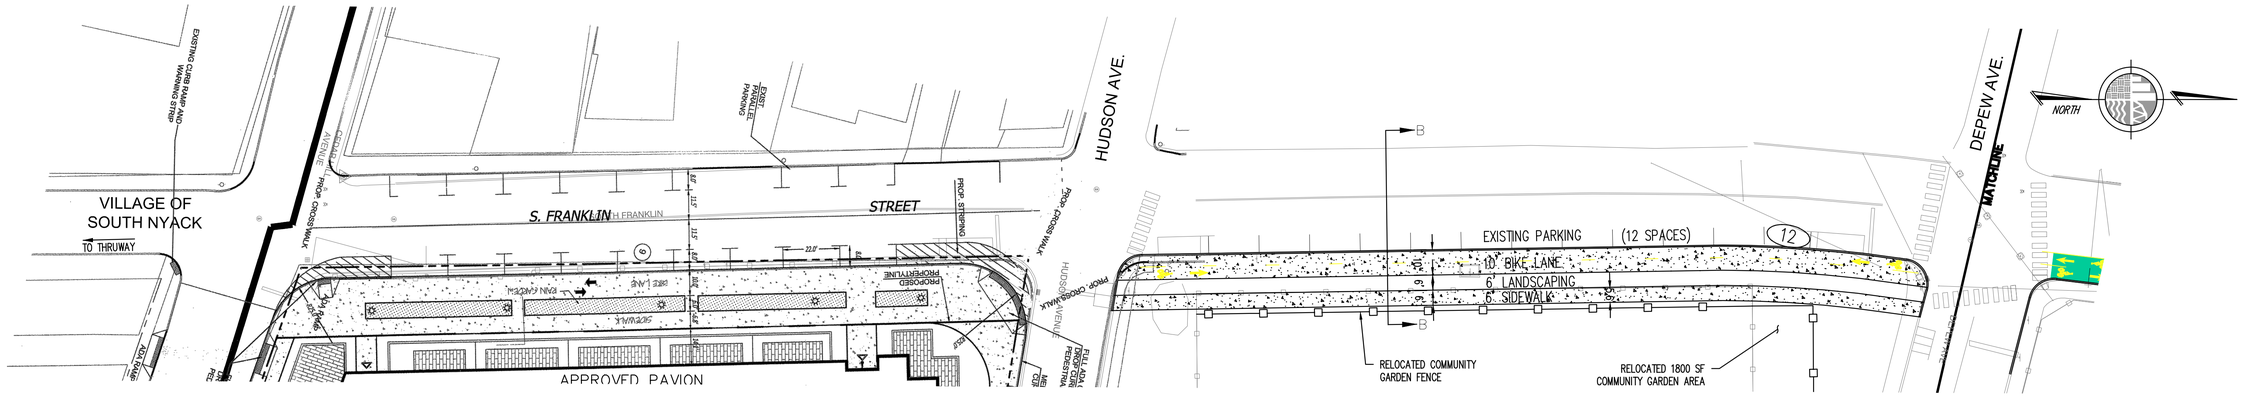

SECTION B-B
SCALE : 1" = 5'

30' 0 30' 60' FEET
SCALE: 1" = 30'

COPYRIGHT © 2016, McLAREN ENGINEERING GROUP

NO.	DATE	REVISION	BY

McLaren ENGINEERING GROUP
applied ingenuity
M. G. McLAREN, P.C.
100 Snake Hill Road, West Nyack, NY 10994
T. (845) 353-6400 F. (845) 353-6509 www.mgmclaren.com

PROJECT
NYACK TAP
NEW CONNECTIVITIES
FOR NYACK PROJECT
VILLAGE OF NYACK, NEW YORK

SHEET TITLE
EXHIBIT F2
SOUTH FRANKLIN ST
BIKE LANE OPTION 2

PROJECT NO.	150119
SCALE	1" = 30'
DATE	05/27/16
DRAWN BY	SAZ
CHECKED BY	SLG
DRAWING NO.	EXHIBIT F2
___ OF ___ SHTS	

FILE NAME: P:\Proj150\150119\10_Dwgs\CADD\Exhibit F2 - S Franklin Bike Lane.dwg PLOT TIME: Mon, 15 Aug 2016 - 9:25am LAST SAVE: Mon, 15 Aug 2016 - 9:24am BY: SZaskey