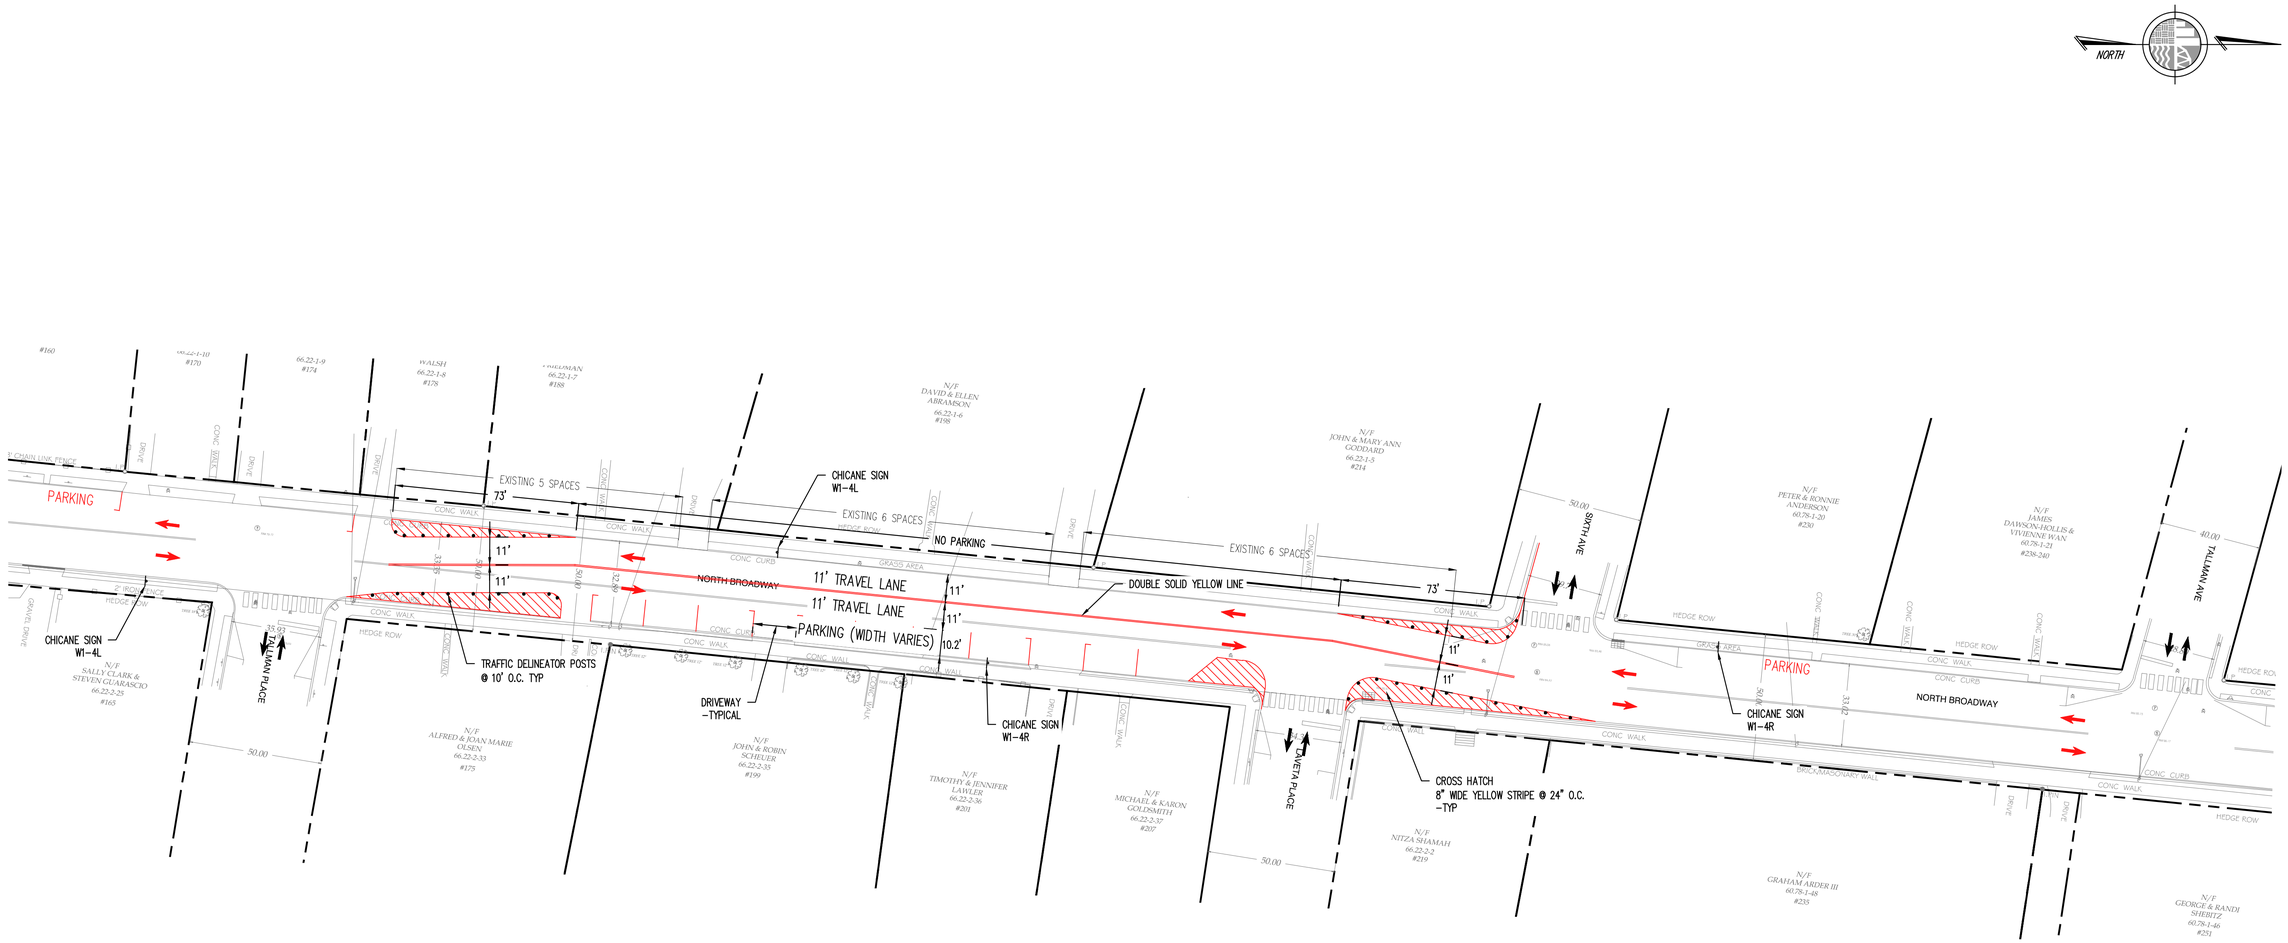

NOTE:
LOSS OF APPROXIMATELY 8 PARKING SPOTS

COPYRIGHT © 2016, McLAREN ENGINEERING GROUP

NO.	DATE	REVISION	BY

McLaren ENGINEERING GROUP
applied ingenuity
M. G. McLAREN, P.C.
100 Snake Hill Road, West Nyack, NY 10994
T. (845) 353-6400 F. (845) 353-6509 www.mgmclaren.com

PROJECT

NYACK TAP
NEW CONNECTIVIES
FOR NYACK PROJECT
VILLAGE OF NYACK, NEW YORK

SHEET TITLE

EXHIBIT E
NORTH BROADWAY
CHICANE OPTION

PROJECT NO.	150119
SCALE	1" = 30'
DATE	06/24/16
DRAWN BY	SAZ
CHECKED BY	SLG
DRAWING NO.	EXHIBIT E
____ OF ____ SHTS	

FILE NAME: P:\Proj150\150119\10_Dwgs\CADD\Exhibit E - Chicane.dwg PLOT TIME: Tue, 16 Aug 2016 - 9:48am LAST SAVE: Wed, 20 Jul 2016 - 1:57pm BY: SZoskey